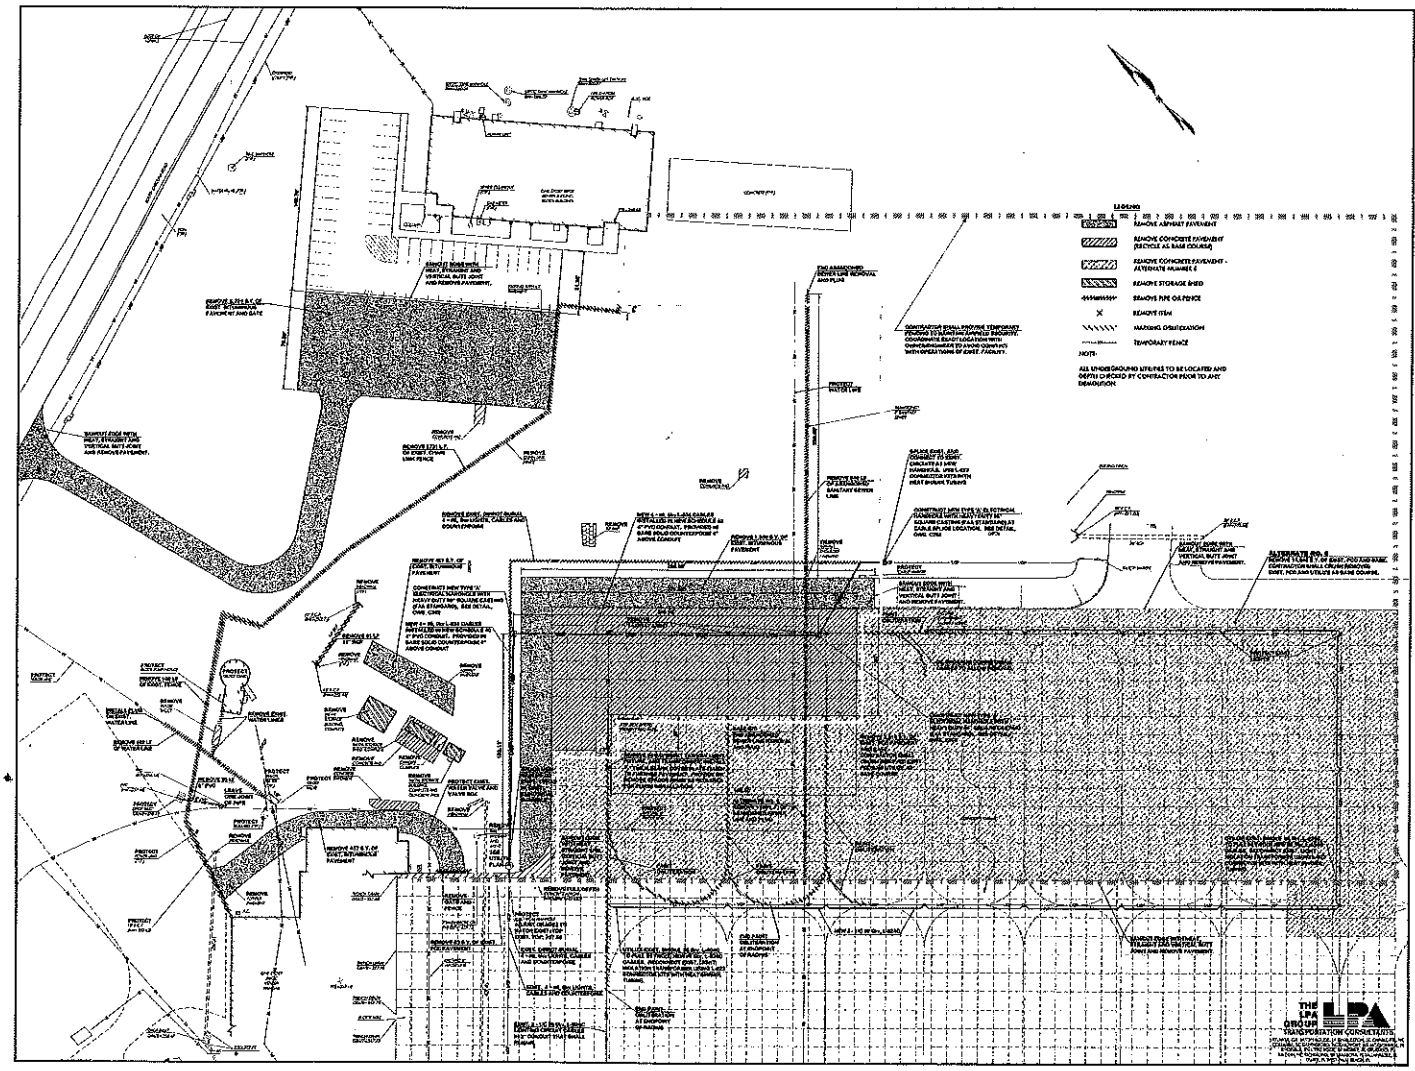

100% SUBMITTAL DOCUMENTS

SCALE: 1"= 50'

PROJECT NO. 45825C

AASF HANGAR ADDITION 2

McENTIRE JOINT NATIONAL GUARD BASE

EASTOVER, SOUTH CAROLINA

SITE DEMOLITION PLAN

REVISIONS

JOB # 45825J

C 101

SUBMITTAL DRAWING

DATE 04.20.09